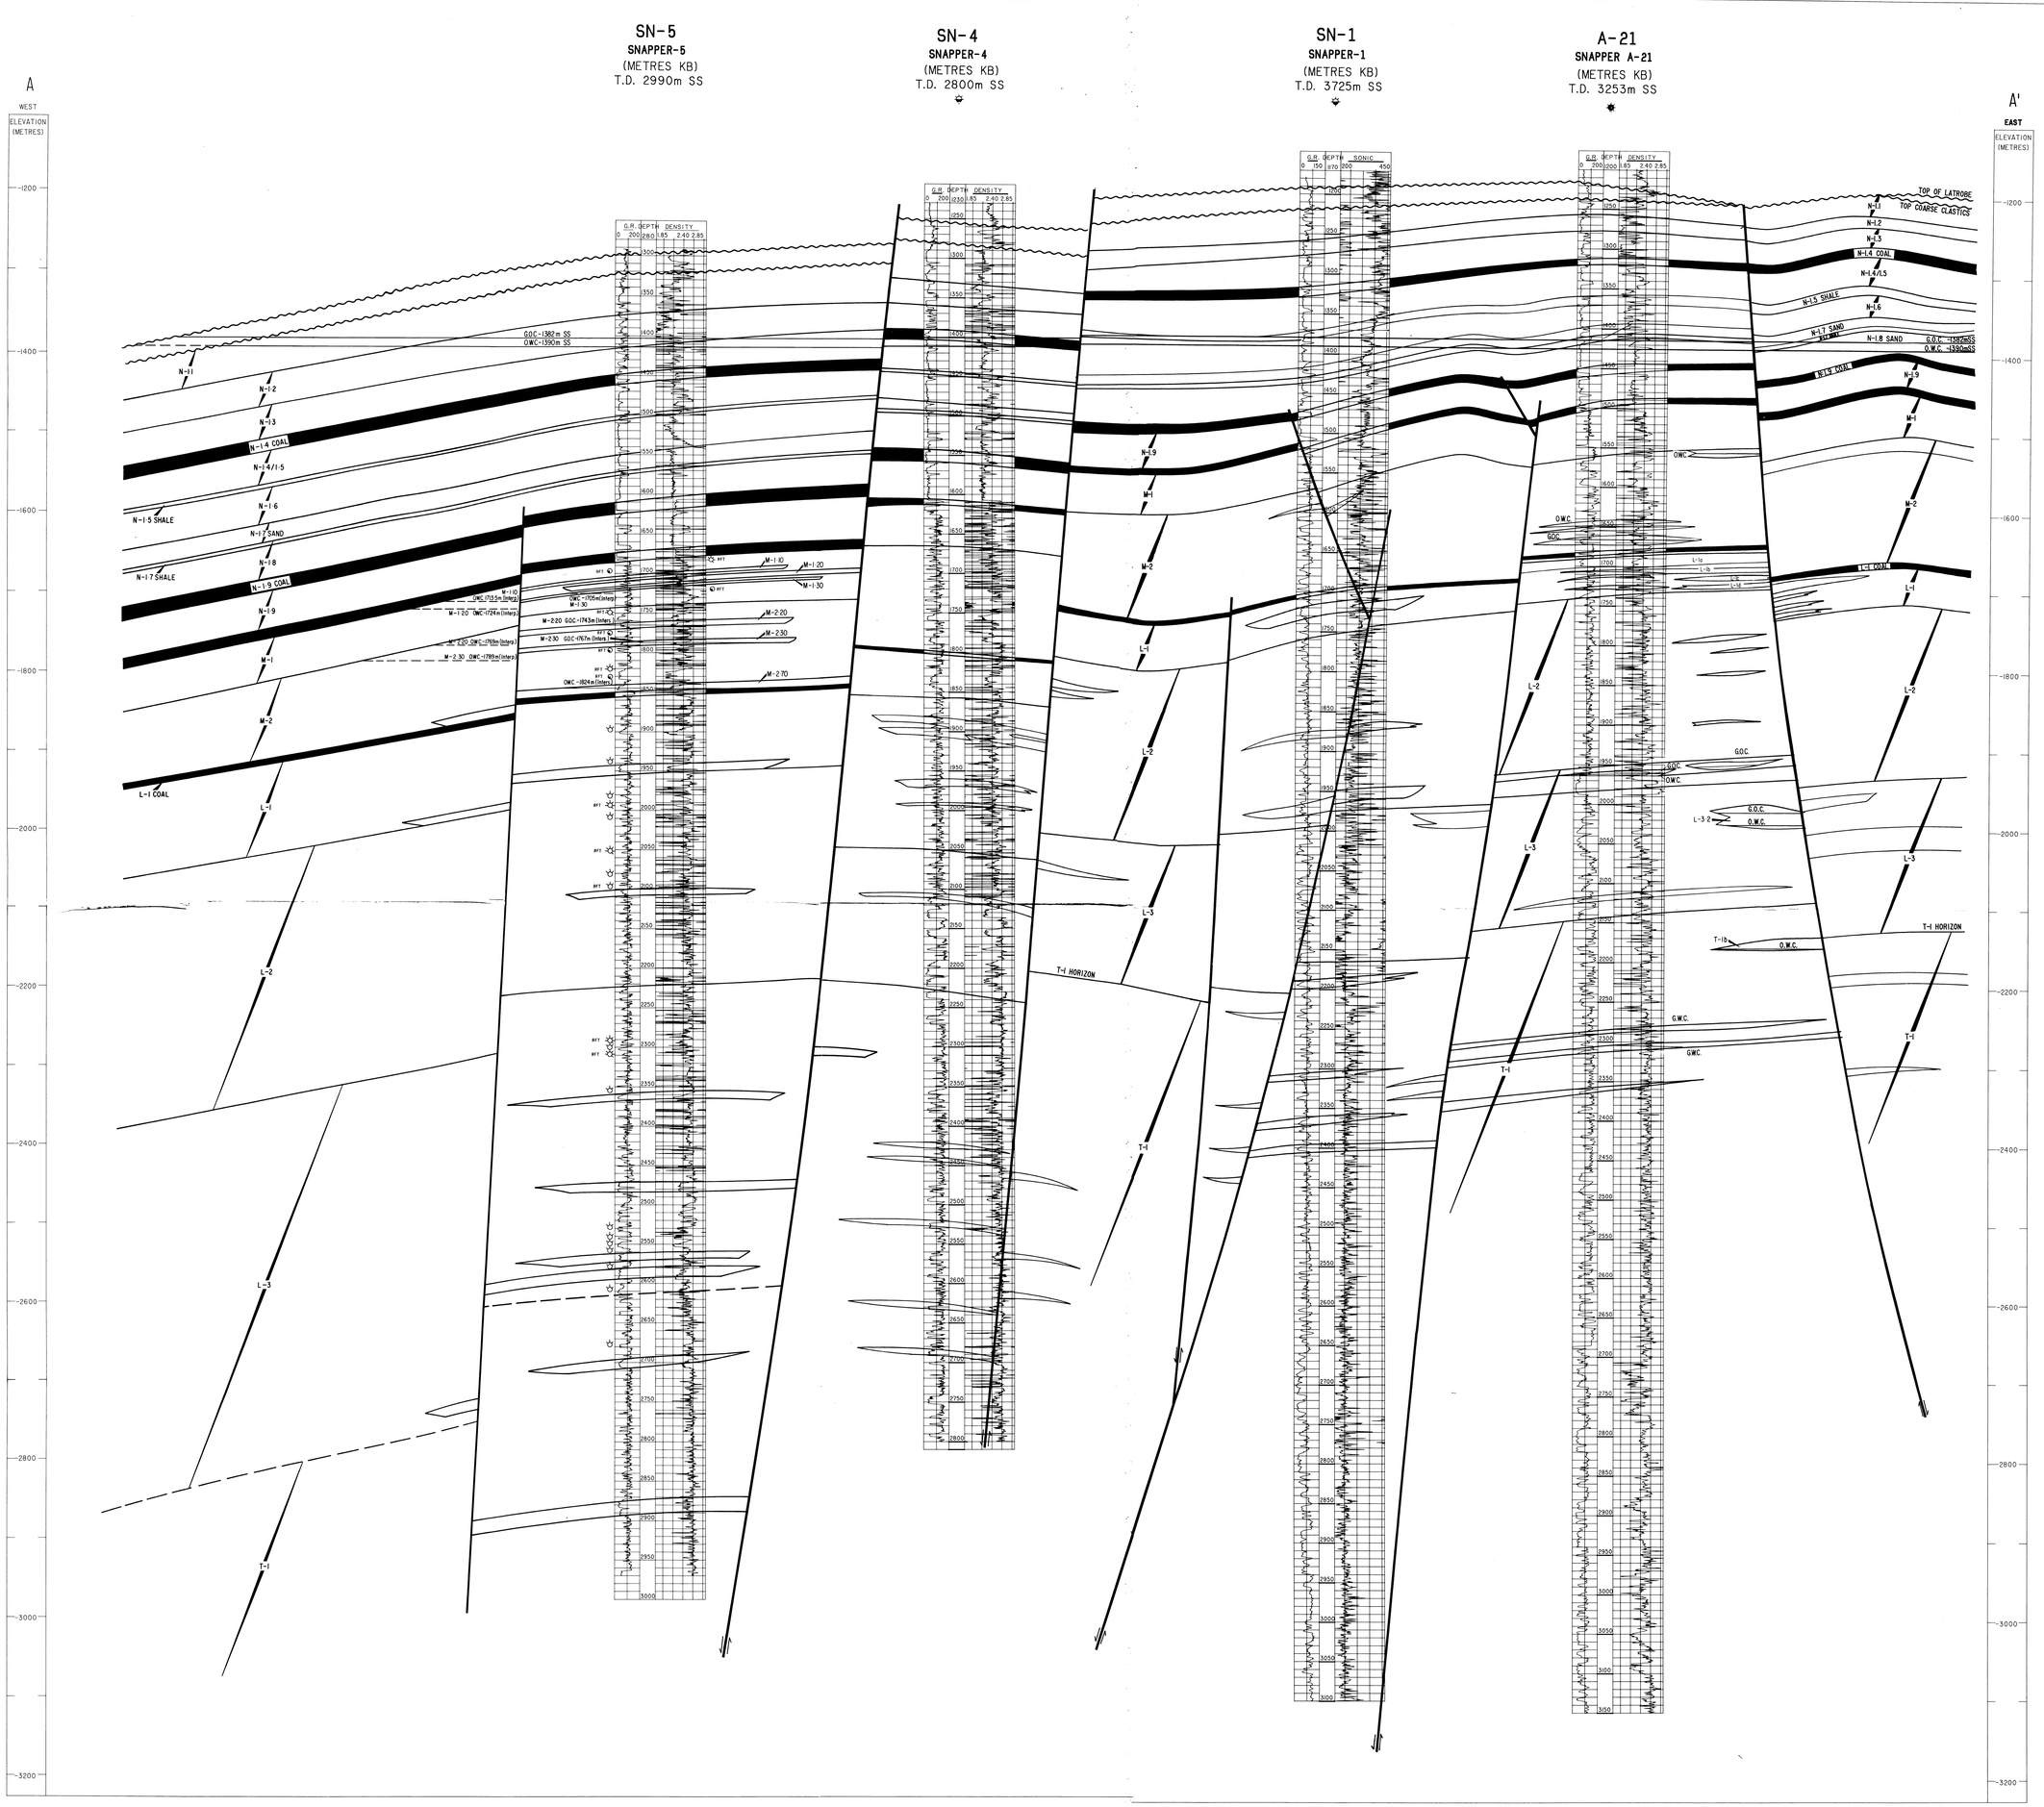

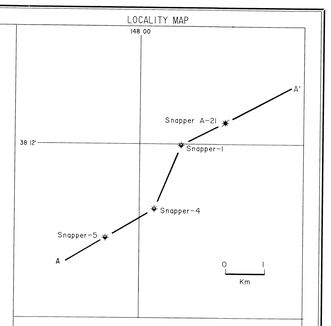

NOTE: L-2, L-3 and T-1b oil sands in A-21 block based on A-B intersections projected to the plane of this section

W.C.R.

ESSO EXPLORATION AND PRODUCTION AUSTRALIA INC.

GIPPSLAND BASIN

VICTORIA

SNAPPER FIELD

SCHEMATIC STRUCTURAL CROSS SECTION

PE905079

CONTOUR INTERVAL:

DATUM: SEA LEVEL

HORIZONTAL SCALE 1:10,000
VERTICAL SCALE 1:2,000

AUTHOR: G. H. RODER

DRAFTED BY:

TO ACCOMPANY: SNAPPER 5 WELL COMPLETION REPORT

DATE: SEPTEMBER 1985

SHEET

ENCLOSURE 1.

DWG: 2314/OP/9